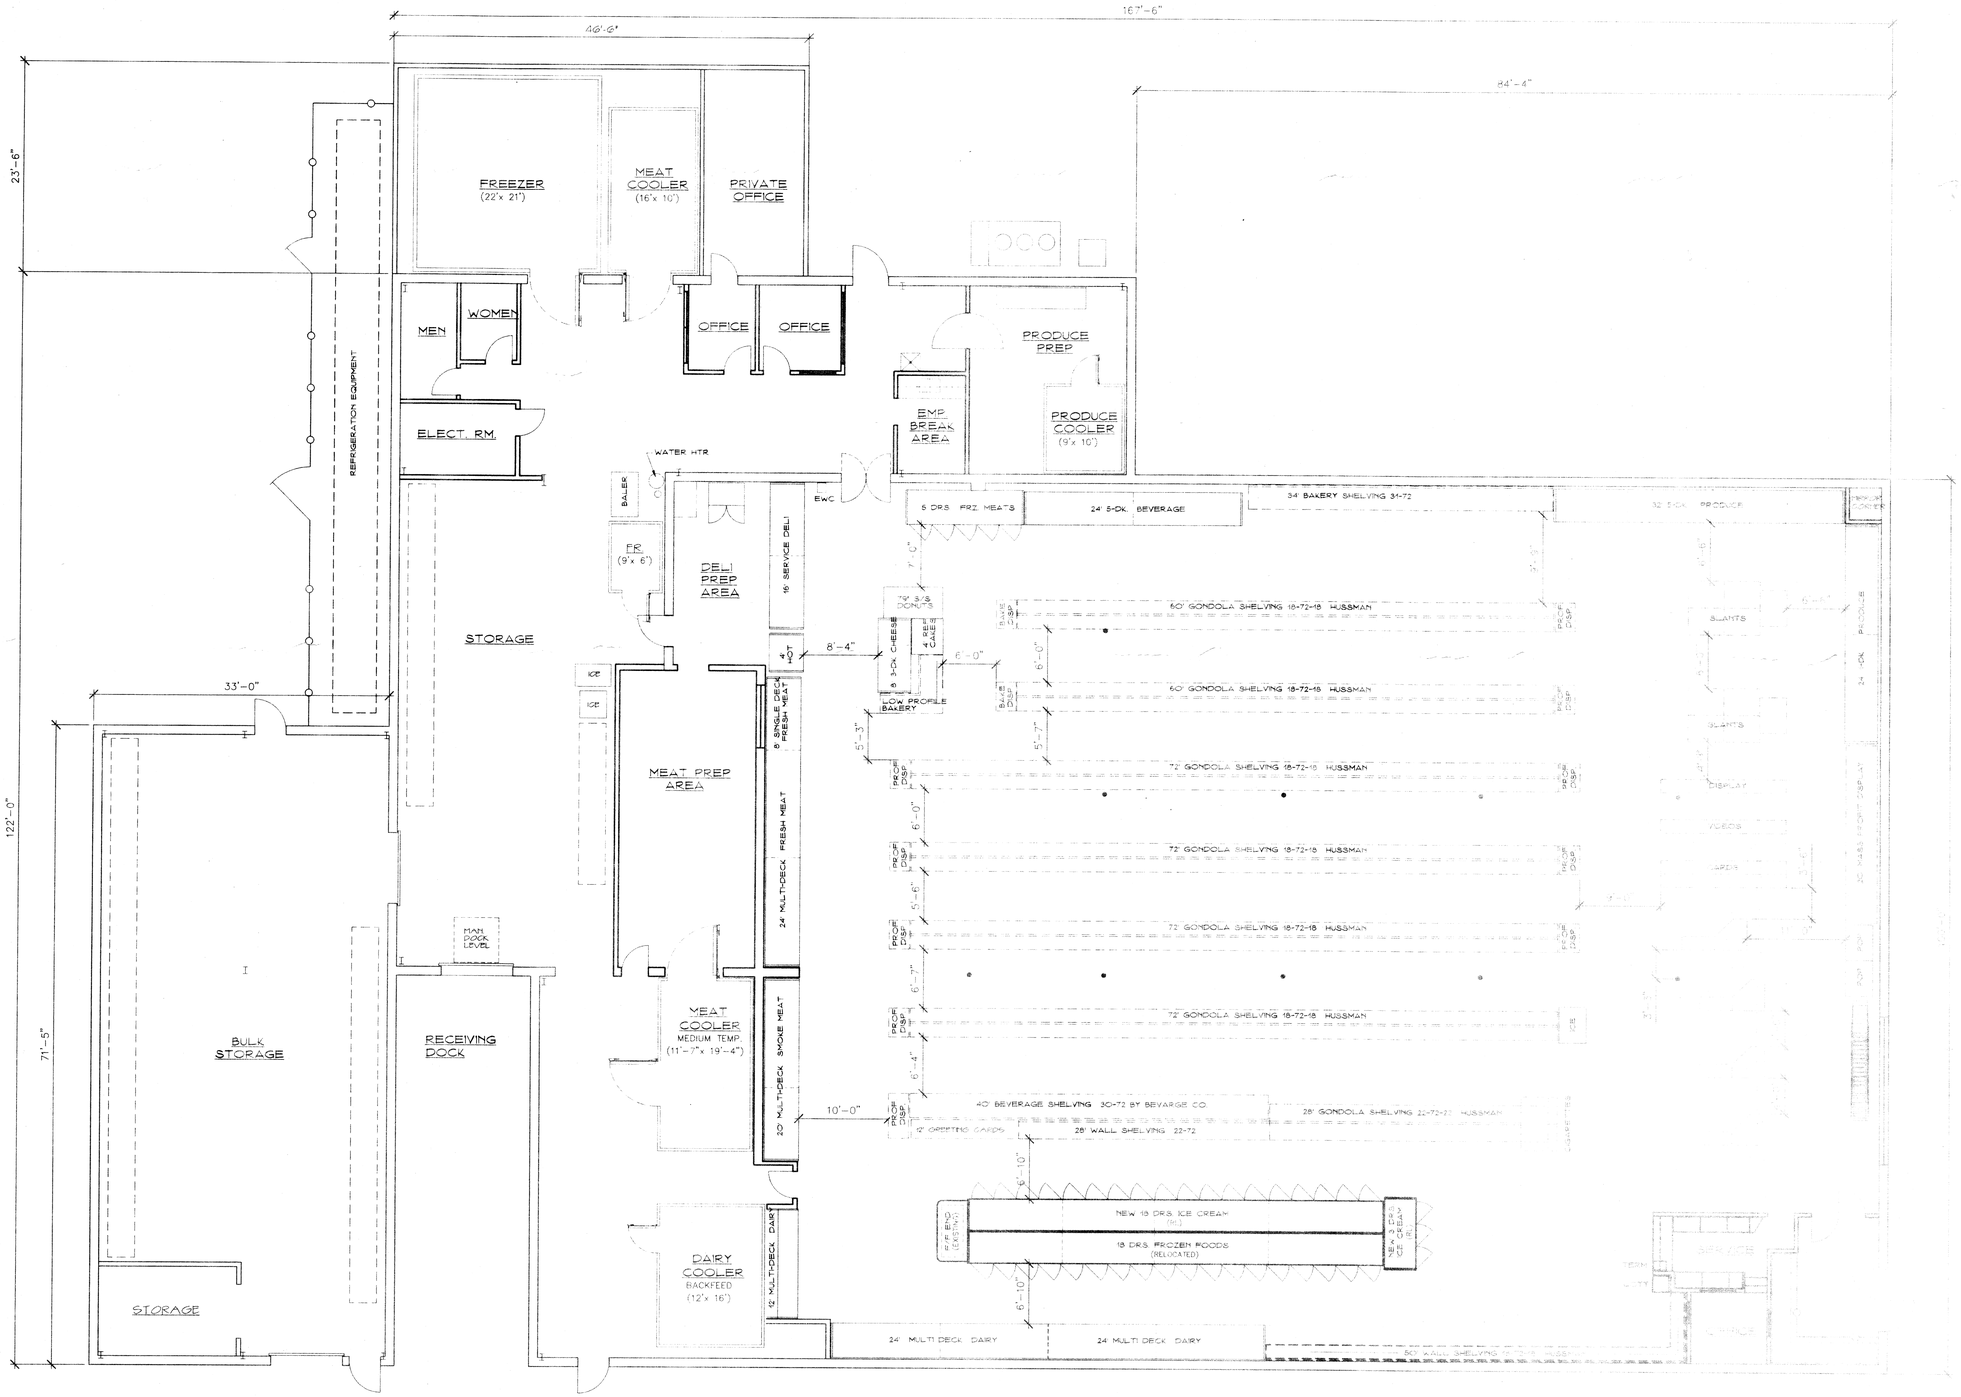

1 FLOOR PLAN - FIXTURE LAYOUT

Scale: 1/8" = 1'-0"

TEM-CON Inc.
Refrigeration – Air Conditioning
Commercial-industrial-institutional
Design – Engineering
Sales
Installation
Maintenance Contracts
Service

Ownership of drawing document information or data on these drawing documents is not suitable for reuse by any other person, firm or corporation or any others on extensions of this project or for any use on any other project. Reuse of any information or data on these drawing documents by any person, firm or corporation is a violation of the agreement and subject to litigation by:

TEM-CON, INC.
675 N. Sandusky St.
Tiffin, Ohio 44883
(419)-447-0011

Revisions

Drawn: BH
Checked: RAB
Date: Dec. 21, 2010
Scale: As Noted

Tem-Con, Inc.
Job No.

Sheet Title

PROPOSED FIXTURE FLOOR PLAN

Project Title

Jewett's IGA

Mt. Sterling, Ohio

Sheet No.

PR1-10