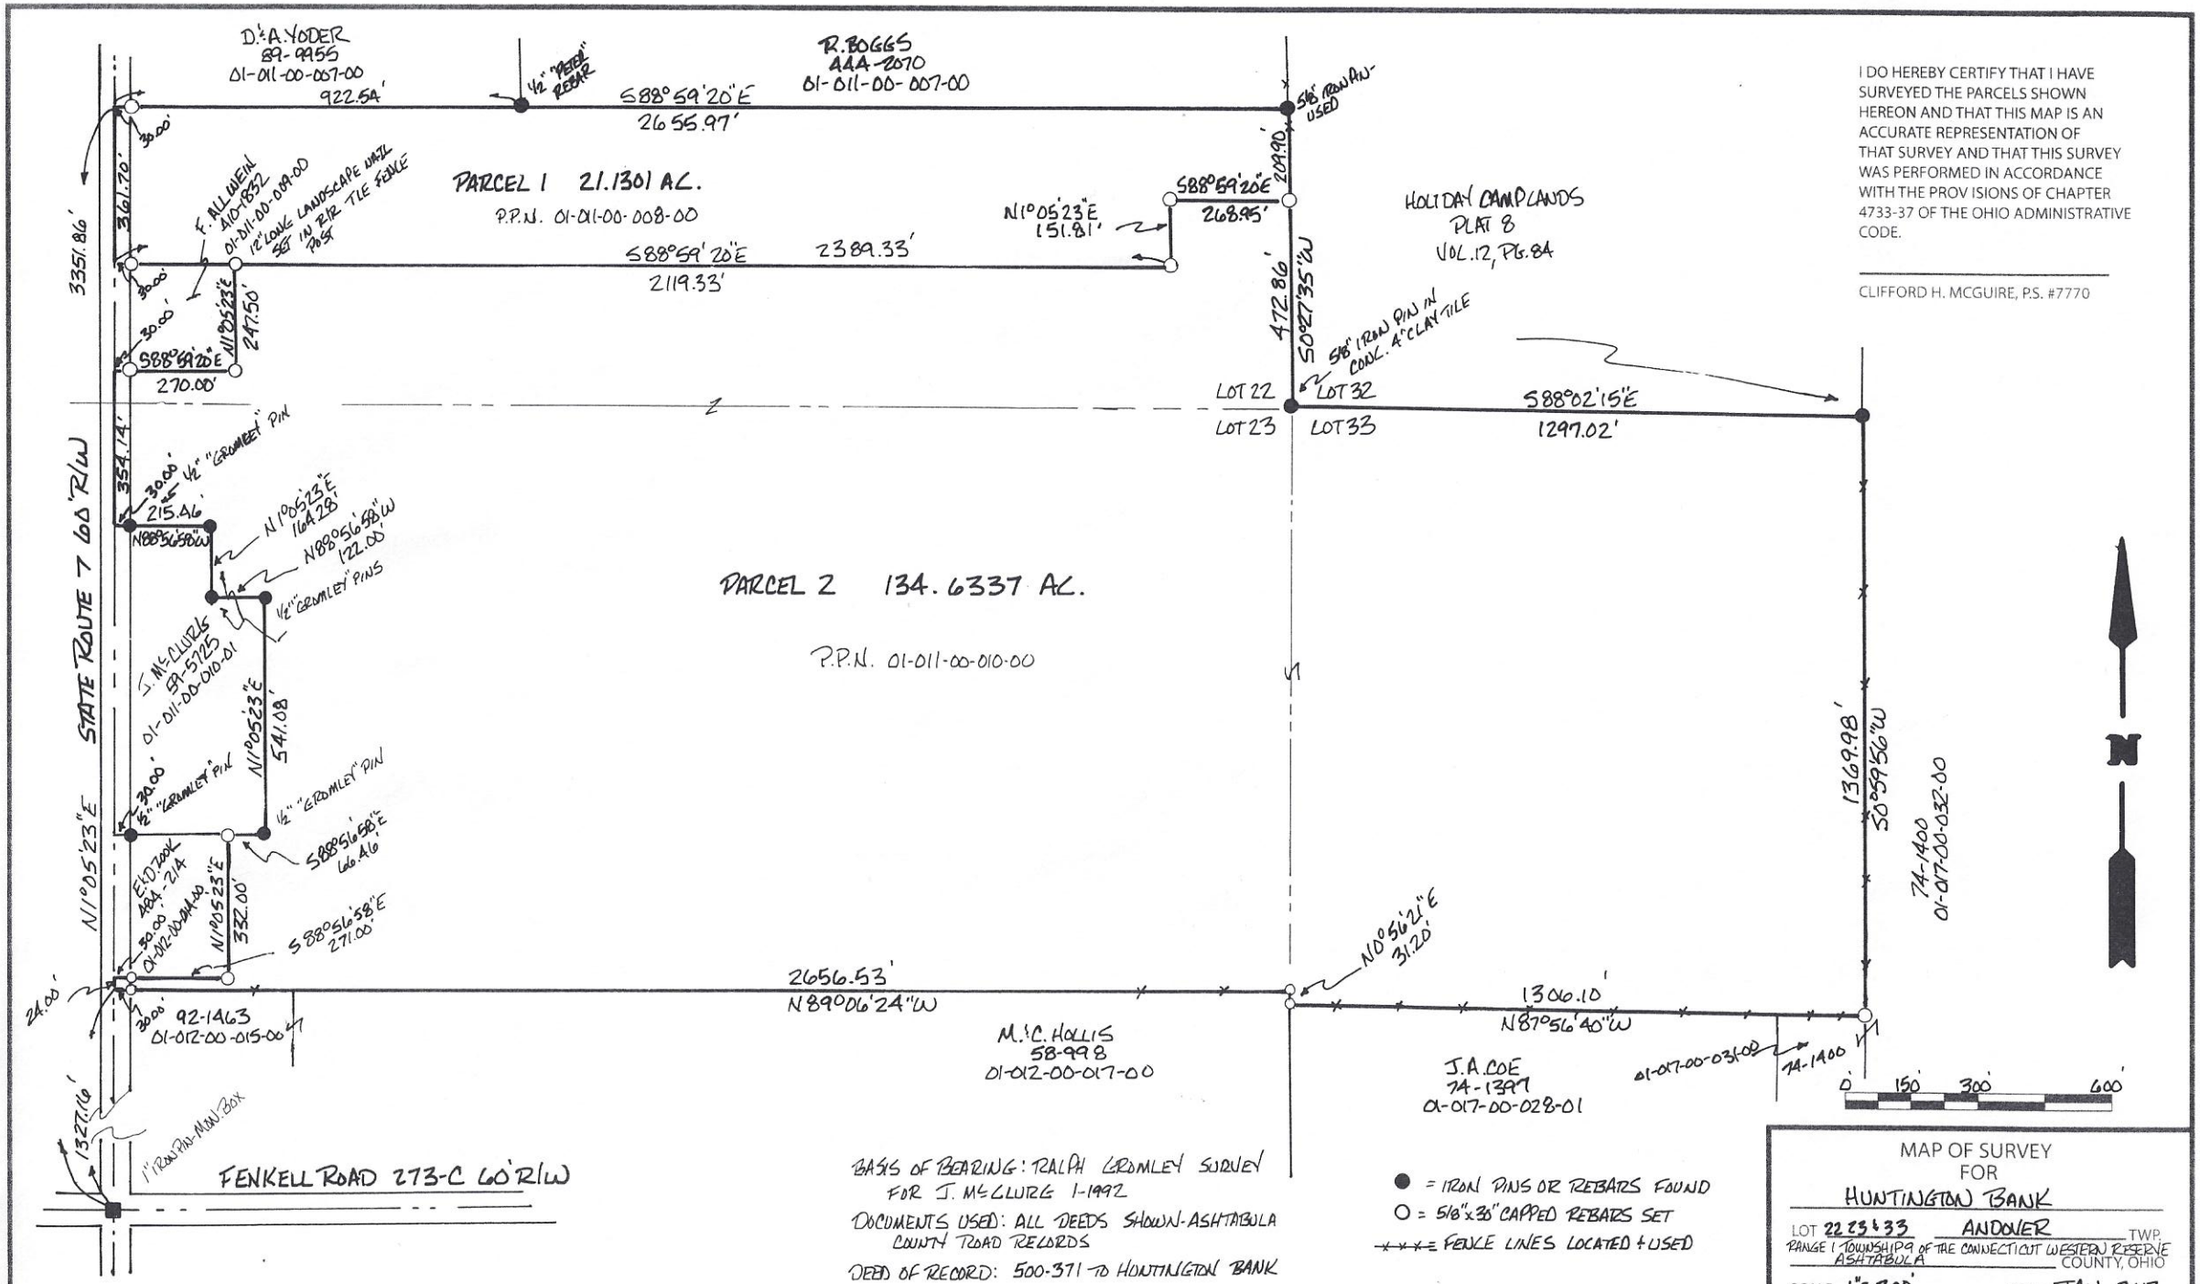


I DO HEREBY CERTIFY THAT I HAVE SURVEYED THE PARCELS SHOWN HEREON AND THAT THIS MAP IS AN ACCURATE REPRESENTATION OF THAT SURVEY AND THAT THIS SURVEY WAS PERFORMED IN ACCORDANCE WITH THE PROVISIONS OF CHAPTER 4733-37 OF THE OHIO ADMINISTRATIVE CODE.

CLIFFORD H. MCGUIRE, P.S. #7770

BASIS OF BEARING: RALPH GROMLEY SURVEY FOR J. MCCLURG 1-1992

DOCUMENTS USED: ALL DEEDS SHOWN-ASHTABULA COUNTY ROAD RECORDS

DEED OF RECORD: 500-371 TO HUNTINGTON BANK

● = IRON PINS OR REBARS FOUND

○ = 5/8"x36" CAPPED REBARS SET

-x-x-x- = FENCE LINES LOCATED & USED

MAP OF SURVEY
FOR
HUNTINGTON BANK

LOT 22 23 & 33 ANDOVER TWP.
RANGE 1 TOWNSHIP 9 OF THE CONNECTICUT WESTERN RESERVE
ASHTABULA COUNTY, OHIO

SCALE 1" = 300' DATE JAN, 2012

SURVEYED BY: CLIFFORD H. McGUIRE
9487 SHANK RD.
WINDHAM, OHIO 44288
330-326-3304